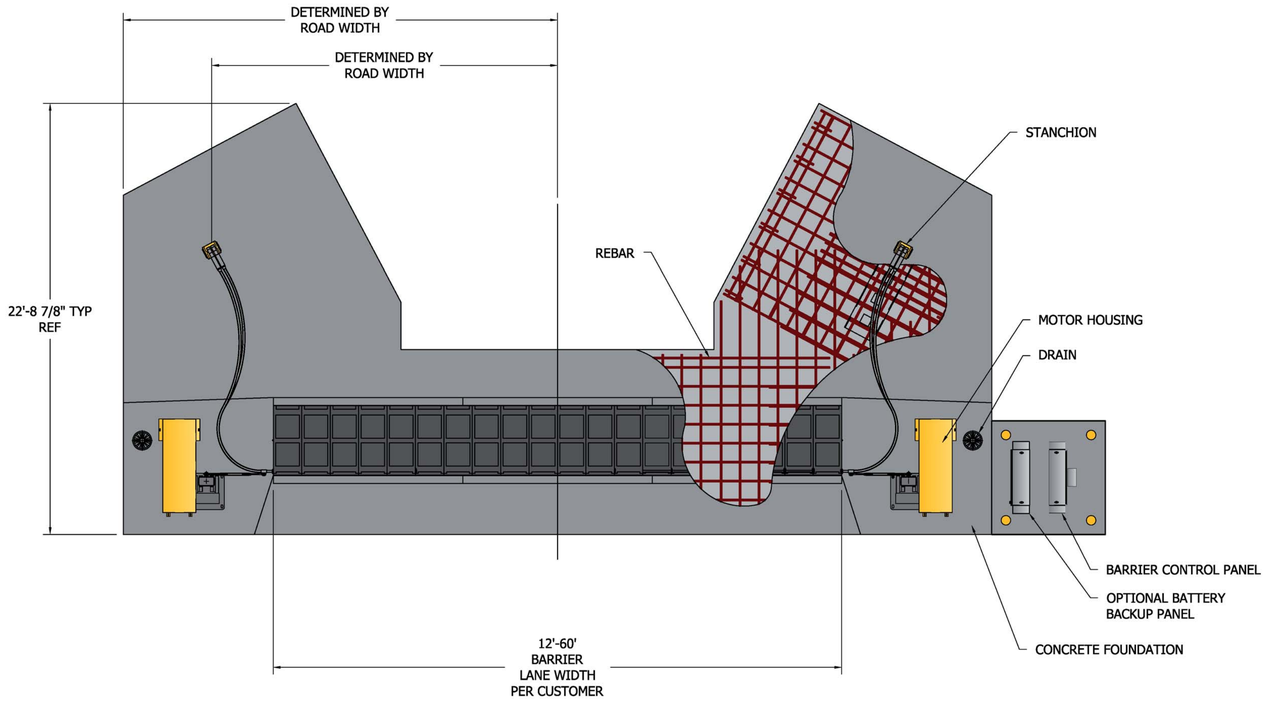

A
-
PLAN VIEW
SCALE: 1/4" = 1'-0"
0' 4' 8' 12'

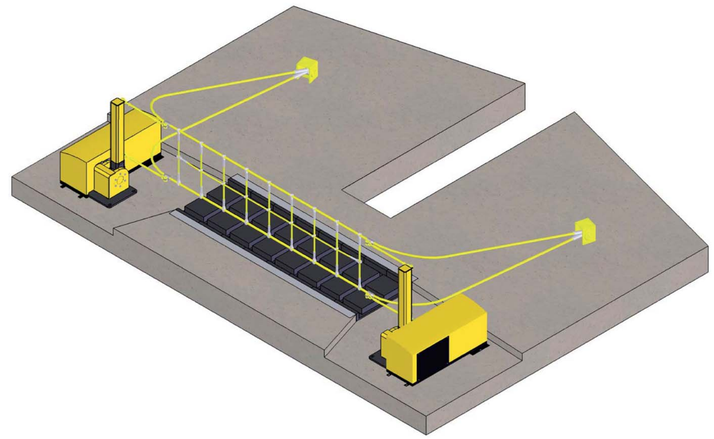

B
-
ISOMETRIC VIEW
SCALE: NTS

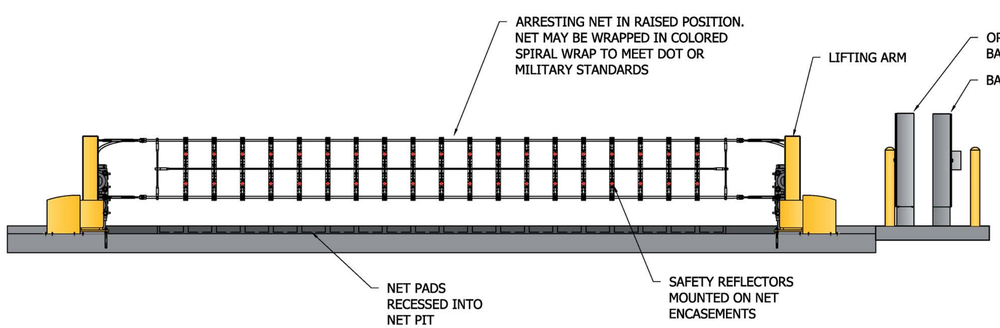

A-1
-
ELEVATION VIEW
SCALE: 1/4" = 1'-0"

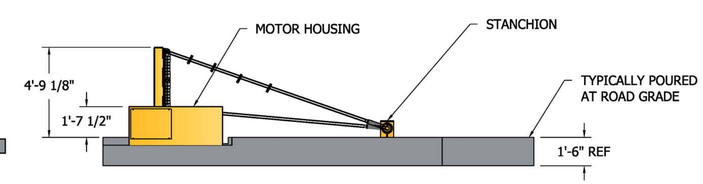

A-2
-
SIDE ELEVATION VIEW
SCALE: 1/4" = 1'-0"

FOR REFERENCE ONLY
DO NOT BUILD

Property of USR, Inc. Do Not Copy or Distribute Without Express Written Permission of USR, Inc.

REV	DATE	DESCRIPTION	BY

This work contains CONFIDENTIAL and PROPRIETARY INFORMATION. This document may not be reproduced in any form without the express WRITTEN permission of UNIVERSAL SAFETY RESPONSE.
© COPYRIGHT 2005 UNIVERSAL SAFETY RESPONSE ALL RIGHTS RESERVED
WARNING: THE EXPORT OR RE-EXPORT OF THIS DRAWING OR A PRODUCT PRODUCED BY THIS DRAWING IS SUBJECT TO U.S. EXPORT ADMINISTRATION REGULATIONS AND OTHER APPLICABLE GOVERNMENTAL RESTRICTIONS OR REGULATIONS

THIRD ANGLE PROJECTION

ALL DIMENSIONS AND TOLERANCES IN INCHES (UNLESS NOTED)
.XX = ± .01 ANGLES = ± 1/2°
.XXX = ± .005 FRACTIONAL = ± 1/32
.XXXX = ± .0010 MILLIMETER = ± ALL AROUND

DRAWN BY: SWSS
CHECKED BY: SWSS
SIZE: ANSI D
DRAWING NUMBER: CB-101-400
DATE:
SCALE: AS NOTED
REV:

Smith&Wesson Security Solutions

STANDARD DRAWINGS
GRAB-400-M40
GENERAL ASSEMBLY

SHEET ID
CB-101-400
SHEET:-